# Whirlpool® DU810SWP

## KEY FEATURES

- ENERGY STAR® Qualified
- Large Capacity (Standard Tub)
- 5 Cycles — Pots & Pans, Heavy, Normal, Rinse Only and Plate Warm
- 1 Option—No Heat Dry
- Large Silverware Basket with Cover
- 2-Level DuraWash™ Tower Feed System

## COLORS

White(Q) Biscuit(T) Black Console with White Panel(U)*

* Available as optional accessory kit.

**Complete Product Specifications on the back. For all product accessories, please reference the Accessories section.**



®ENERGY STAR is a U.S. Registered Mark.

# Dishwasher Features & Specifications

| | Whirlpool® |
|---|---|
| **Model No.** | **DU810SWP** |
| Capacity | Large |
| **Sound** | |
| Sound Reduction Package | Standard |
| **Washing System** | |
| ENERGY STAR® Qualification | Yes |
| Tub Size | Standard |
| Wash System | DuraWash™ |
| Water Wash Level | 2 |
| Water Feed System | Tower |
| **Controls** | |
| Control System | Electro-Mechanical |
| Cycles | 5 |
| Pots & Pans | Yes |
| Heavy | Yes |
| Normal | Yes |
| Rinse Only | Yes |
| Plate Warm | Yes |
| Options | 1 |
| Drying | No Heat Dry |
| **Racks** | |
| Coating | PVC |
| **Silverware/Utensil Baskets** | |
| Silverware Basket | In-the-Rack with Cover |

## Optional Accessories

| | Part # |
|---|---|
| Floor Mounting Kit | 4378968 |
| 6' Reinforced braid dishwasher hook up kit (no cord), 6-ft braided water supply line, teflon tape, strain relief bracket, wire caps, 3/8 brass compression fitting with elbow and in-line tee | 4396897RP |
| 6' Reinforced braid dishwasher hose w/ 90 degree fitting, is a 6-ft braided water supply line and 3/8 compression fitting with elbow fits most major dishwasher brands, supplies water to dishwasher | 4396897RW |
| 6' Reinforced braid dishwasher hook up kit (with 4' cord), this kit includes a 6-ft braided water supply line, 6-ft power cord, teflon tape, strain relief bracket, wire caps, 3/8 brass compression | 8212488RC |
| 12' Reinforced braid dishwasher hose w/ 90 degree fitting, is a 12-ft braided water supply line that supplies water to dishwasher | 8212486 |
| 5' Power cord, 3-prong, dishwasher, the power cord kit includes a 3-prong, 5' long power cord, instruction sheet, and all other necessary parts for complete installation. | 4317824 |

## Product Dimensions

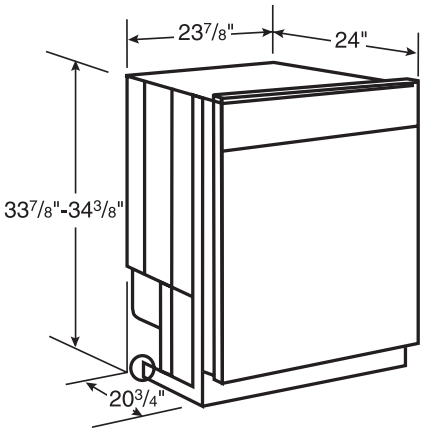


## Cut-Out Dimensions

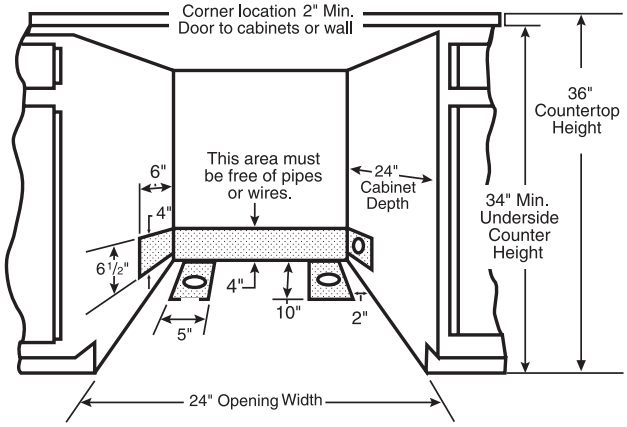


Grommet required for electrical cable hole (metal cabinets)

Cut holes for water line and electrical line in shaded area.

# Custom Panels

| | White | Biscuit | Black | Stainless |
|---|---|---|---|---|
| Framed Custom Panel Kit | 675776 | 675809 | 675775 | — |
| Wrap Around Panel Kit | — | — | — | 4378989 |
| Side Panel Kit | 4378867 | 675788 | 4378868 | — |

## Custom Panel Dimensions

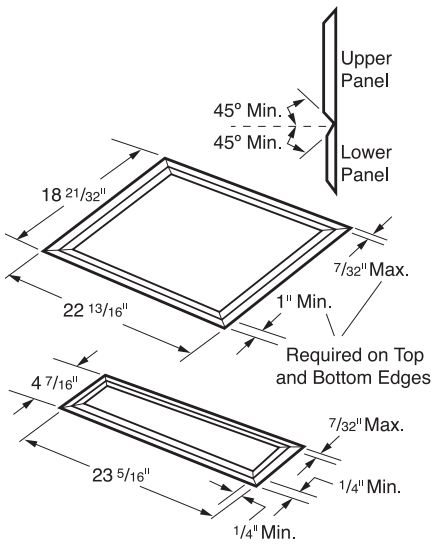


*Cutting Notes for Custom Panels:

1. Custom panel for door cannot exceed 8 lb. weight.
2. Upper and lower panels are not the same width.
3. Match woodgrain direction with that of adjacent cabinets.
4. Sand panel edges to provide a smooth finish.
5. Use moisture-resistant sealer on sides and edges of panels to protect from humidity. (Dishwasher is subject to humidity.)

CONTRACT Whirlpool EXCLUSIVE

**Dimensions are for planning purposes only. For complete details, see Installation Instructions packed with product. Specifications subject to change without notice.**